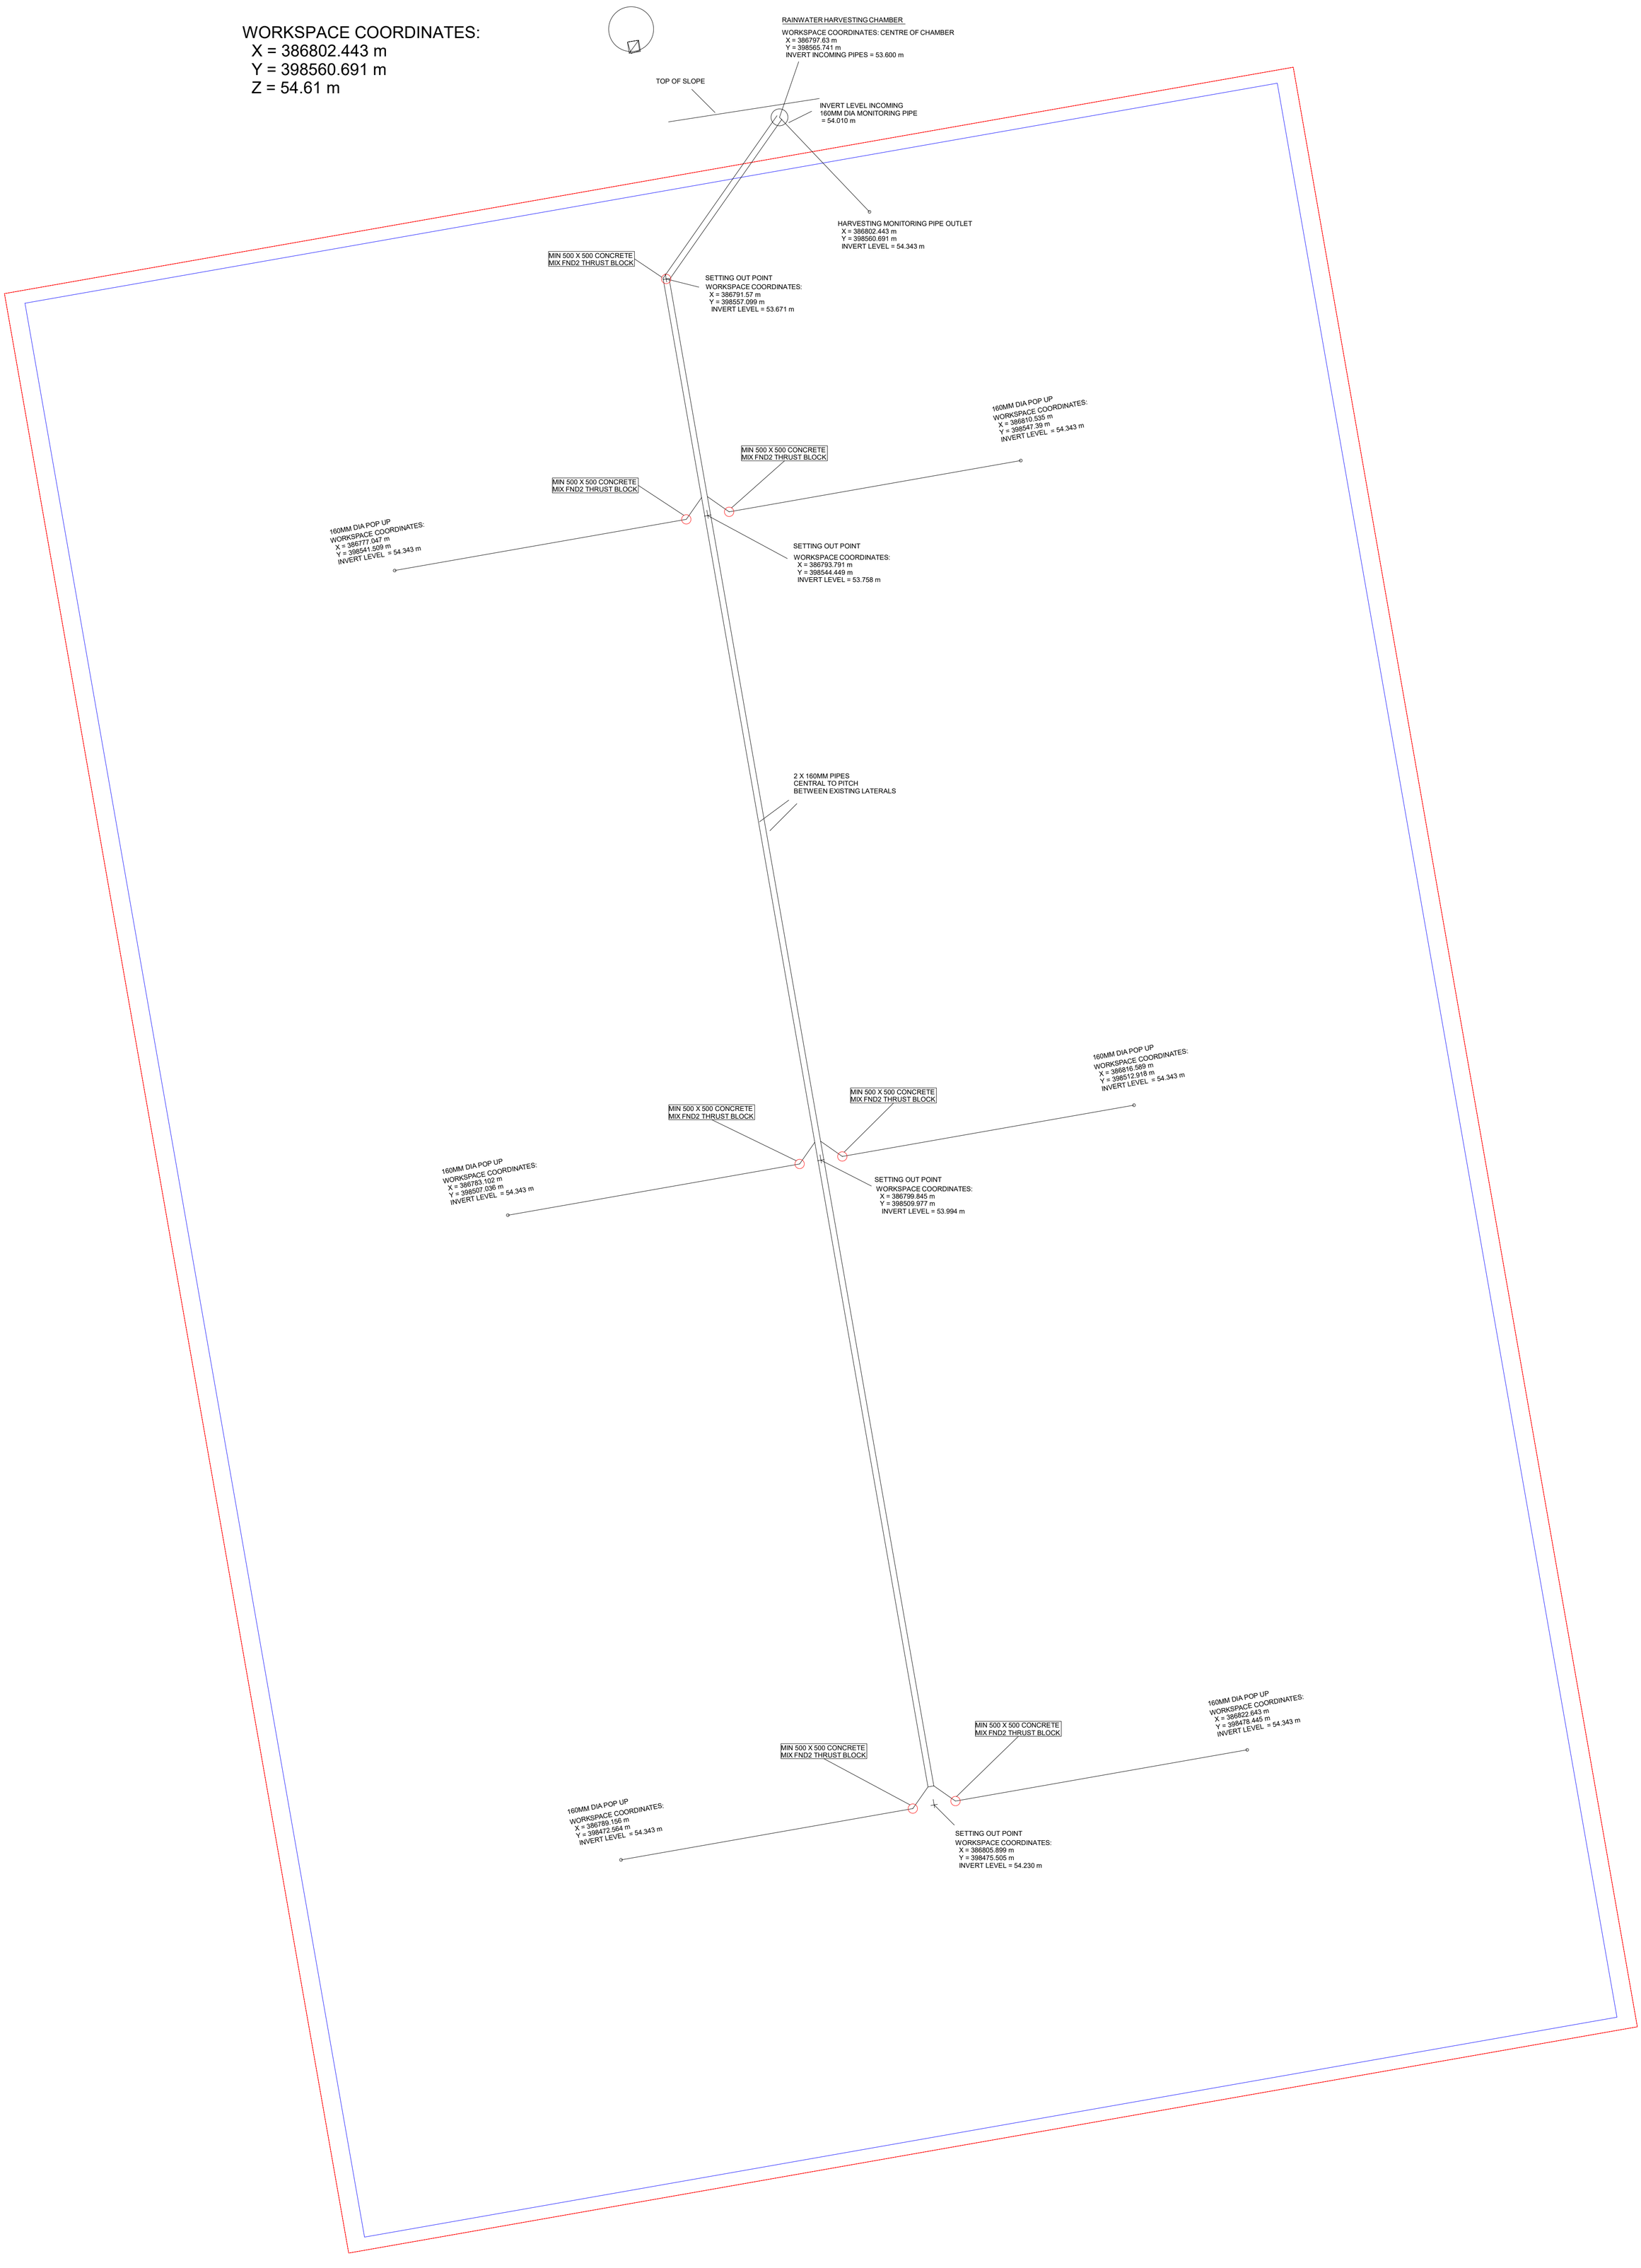PITCH DRAINAGE SET OUT